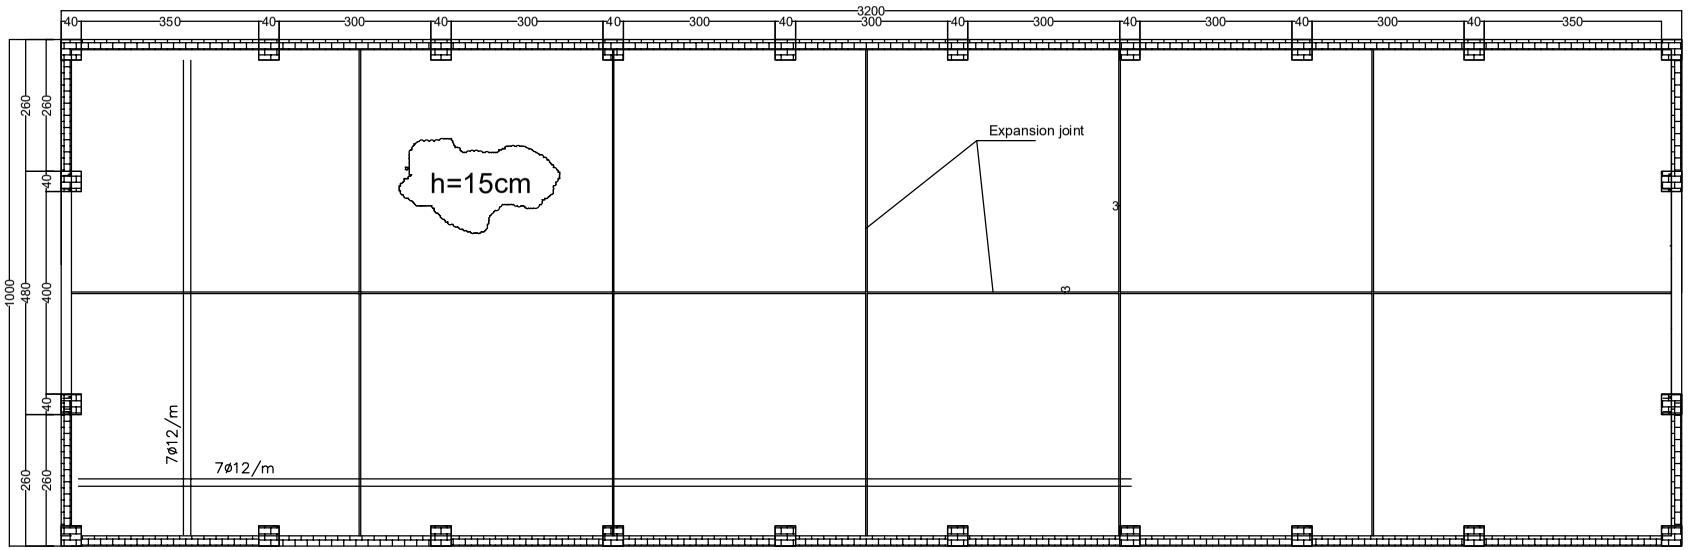

Architectural plan
Casting floor

Qahraman suliman
Snr.site.engineer