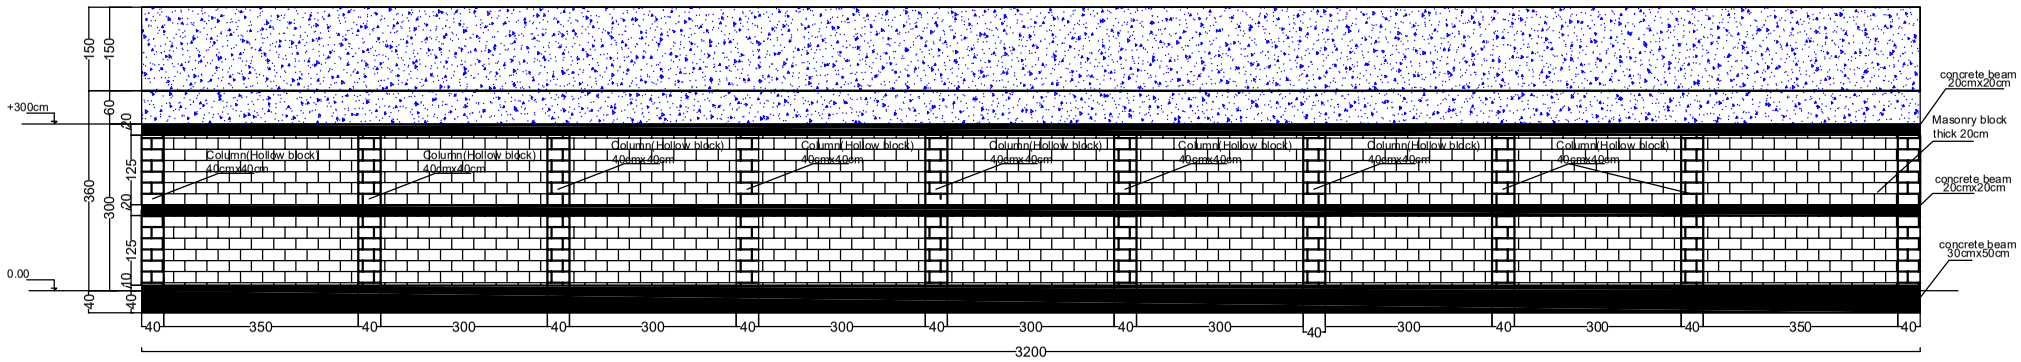

Masonry block thick 20cm